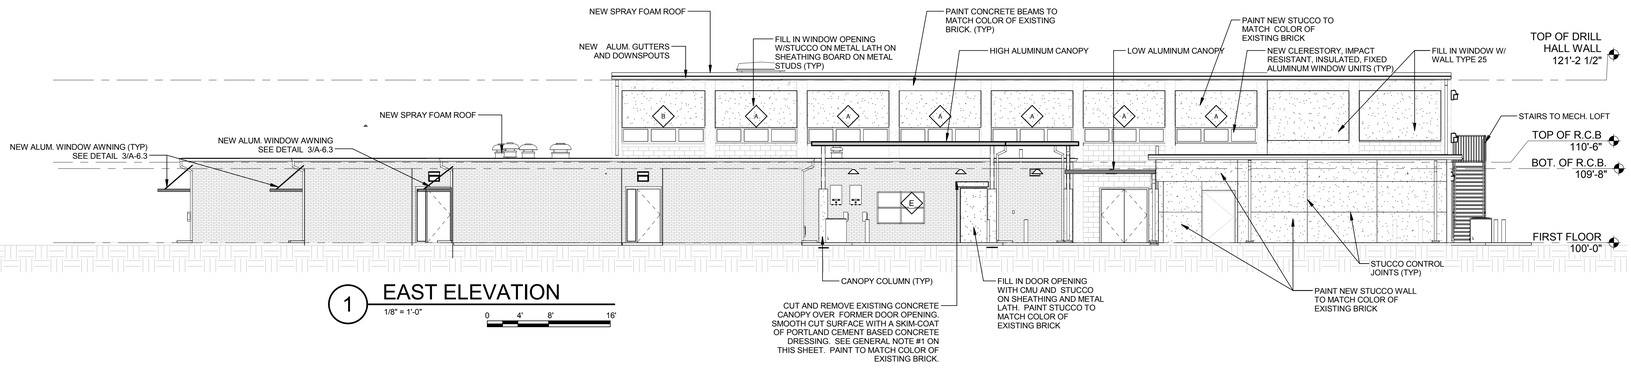

1 EAST ELEVATION
1/8" = 1'-0"

GENERAL ELEVATION NOTES:

1. CONCRETE REPAIR PORTLAND CEMENT BASED "SKIM-COAT" BASIS OF DESIGN : ARDEX-CD FINE OR APPROVED EQUIVALENT. APPLY SKIM-COAT MATERIAL PER THE MANUFACTURER'S WRITTEN INSTRUCTIONS.
2. SEE LOUVER DETAIL 6/A-4.2 FOR WALL INSTALLATIONS.

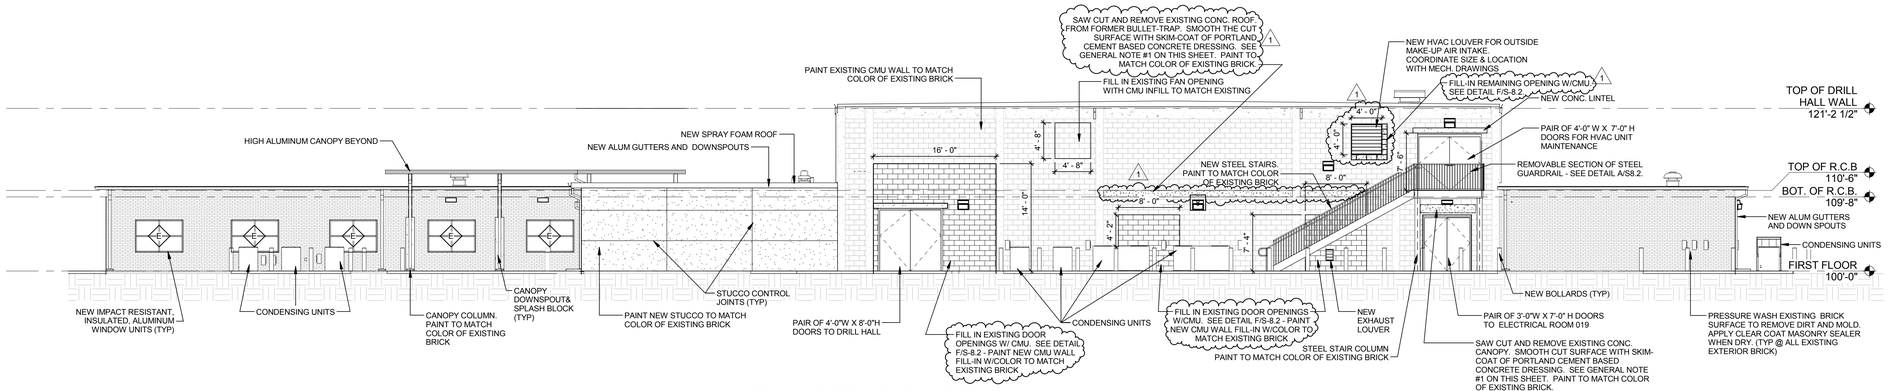

2 NORTH ELEVATION
1/8" = 1'-0"

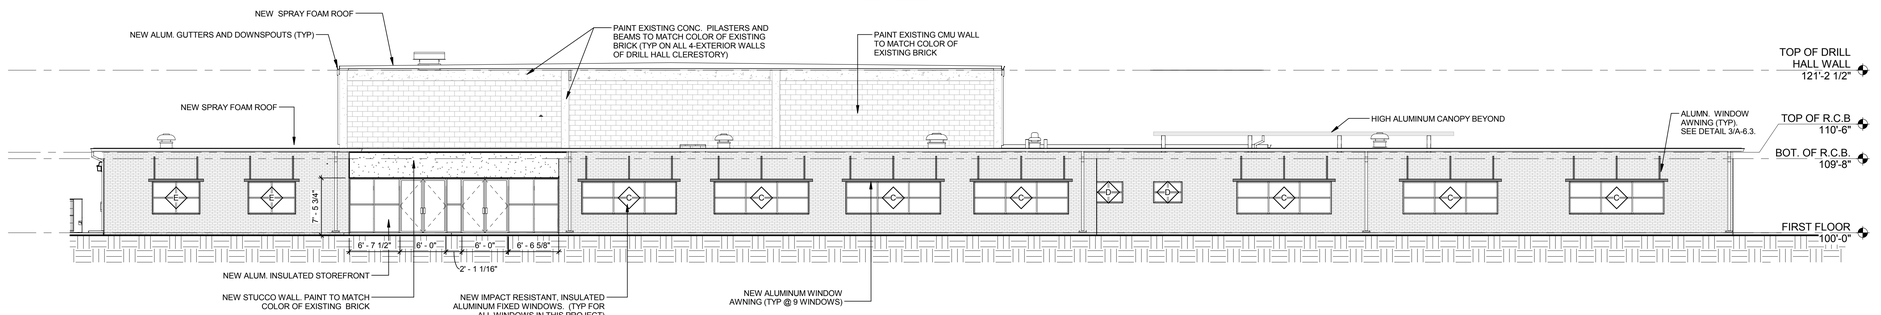

3 SOUTH ELEVATION
1/8" = 1'-0"

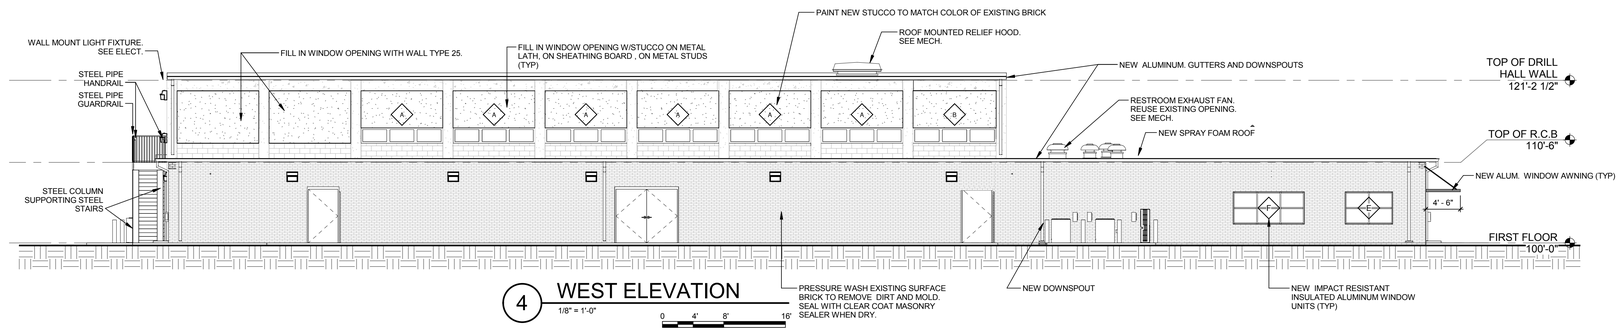

4 WEST ELEVATION
1/8" = 1'-0"

IF SHEET IS LESS THAN (30"X42") IT IS A REDUCED PRINT, SCALE REDUCED ACCORDINGLY

BID SET

3/22/2013 3:07:04 PM
C:\Revit Local\ST_PETERBURG_ARMORY_Aleks@11105.rvt

Revisions

Description	No.	Date
Pre-Bid Addendum	1	3/22/2013

Construction and Facilities Management Office
Department of Military Affairs
P.O. Box 1008
St. Augustine, FL 32085-1008

Hanson No.: 11G0170
Scale: 1/8" = 1'-0"
Date: 2/22/2013
LAYOUT
DRAWN
REVIEWED

EB0007961
AA0003116
IB0001058
Phone: (407) 622-2050
Fax: (407) 622-2051
www.hanson-inc.com
Offices Nationwide

HANSON

©Copyright Hanson Professional Services Inc. 2009

Hanson Professional Services Inc.

EXTERIOR ARMORY ELEVATIONS

CFMO-211082

ST. PETERSBURG NATIONAL GUARD
ARMORY RENOVATION
3601 38th Ave. South
St. Petersburg, FLorida 33711

A-7.1